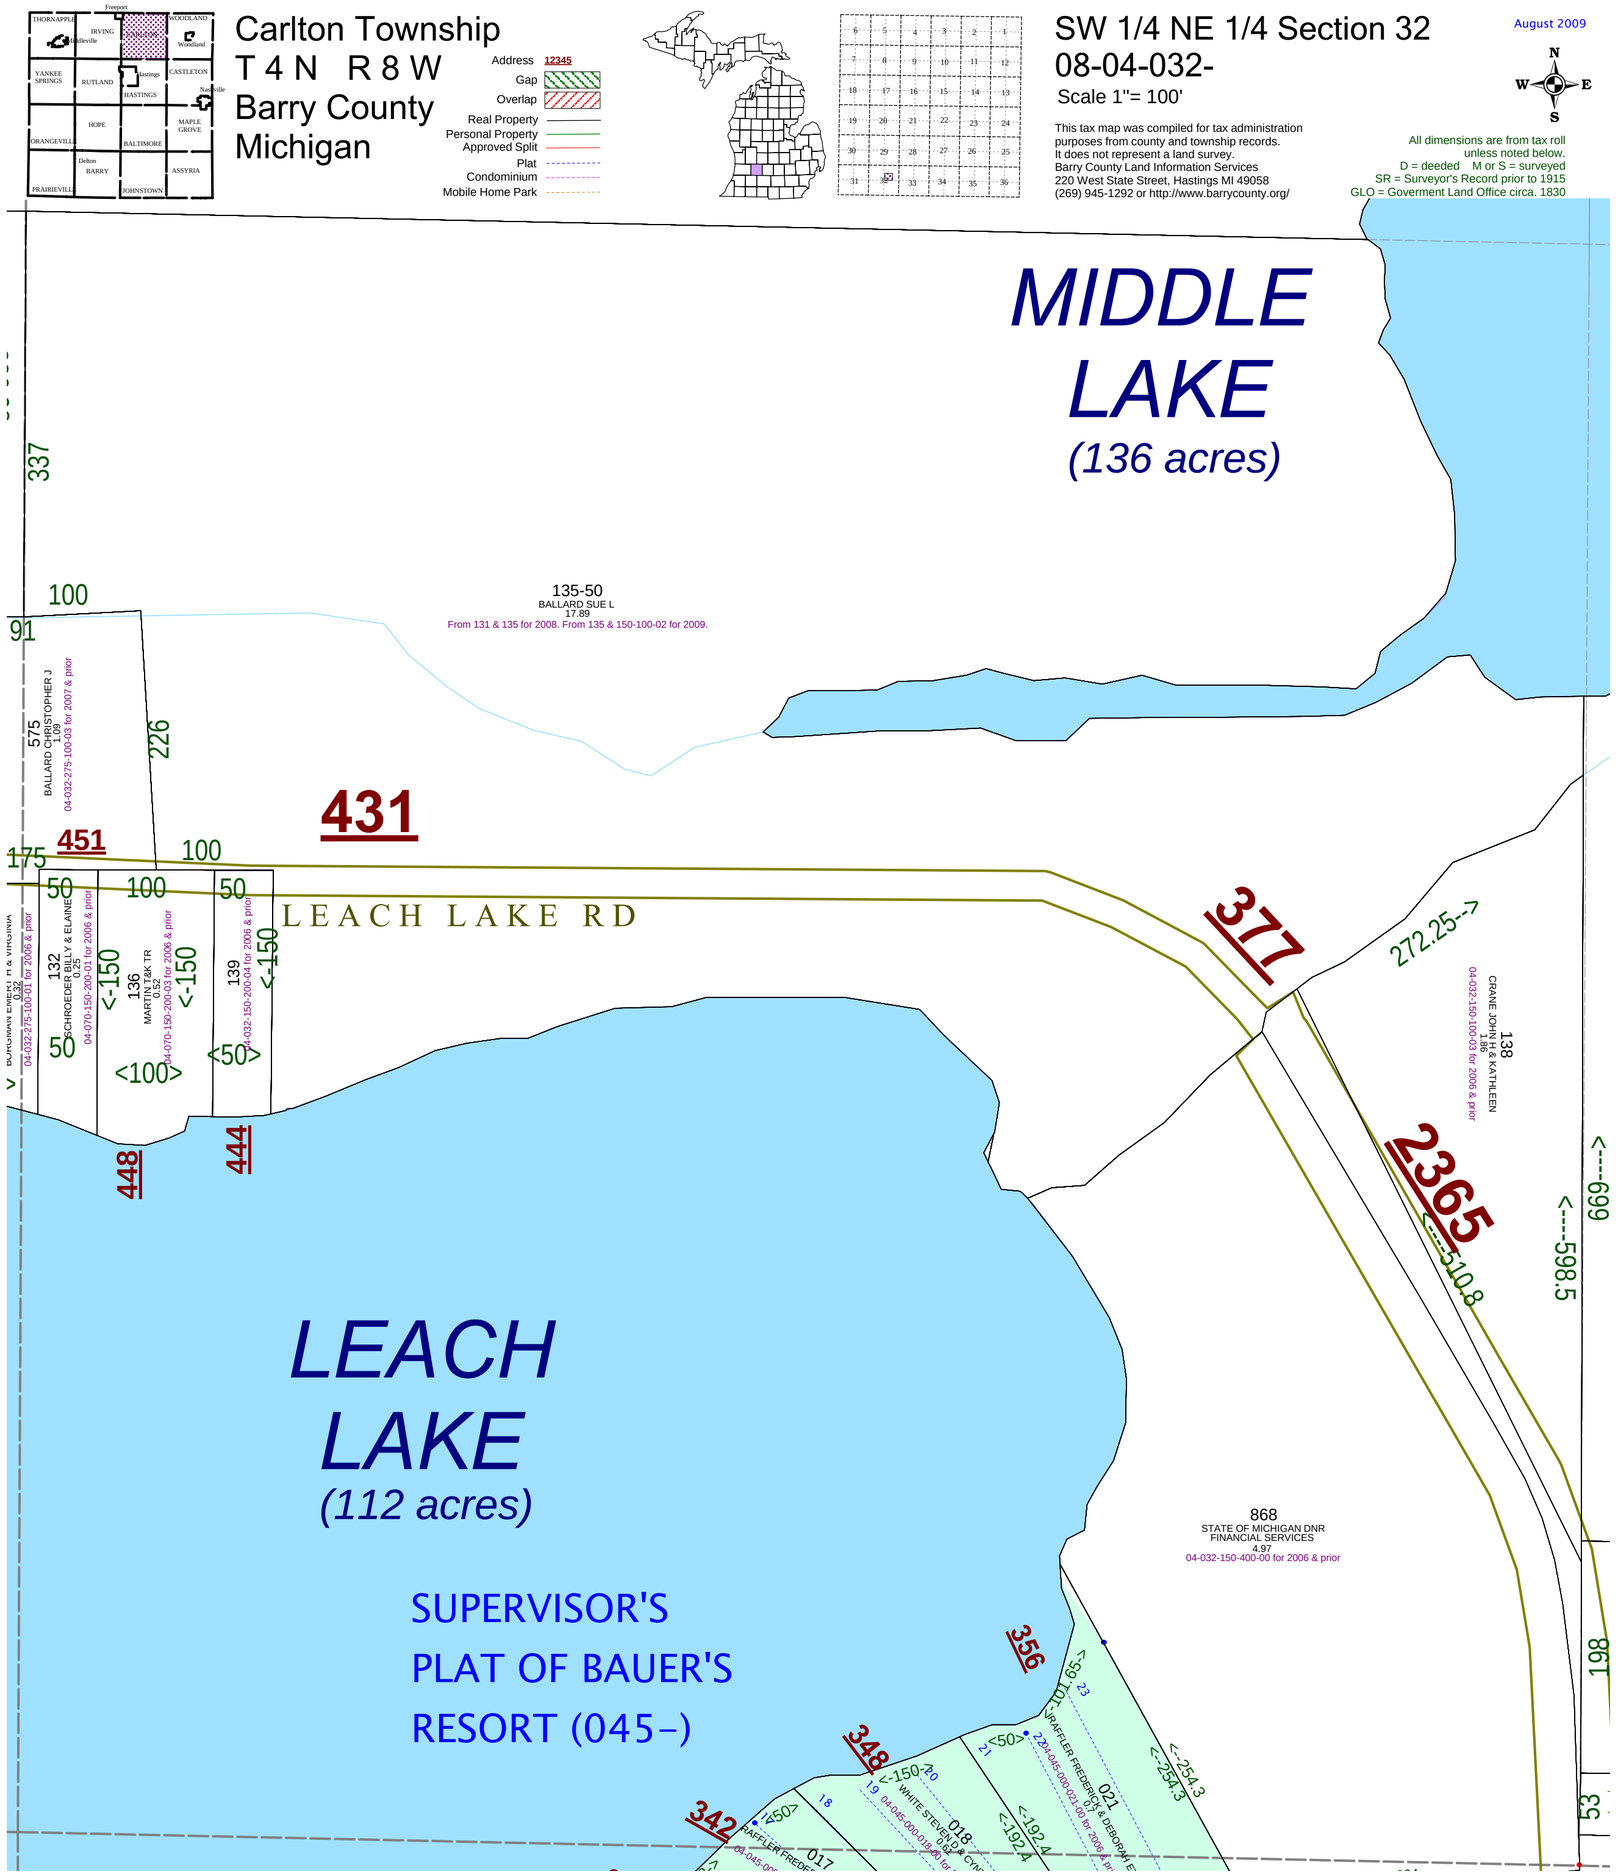
Carlton Township
T 4 N R 8 W
Barry County
Michigan
Address 12345
Gap
Overlap
Real Property
Personal Property
Approved Split
Plat
Condominium
Mobile Home Park
SW 1/4 NE 1/4 Section 32
08-04-032-
Scale 1"= 100'
This tax map was compiled for tax administration purposes from county and township records. It does not represent a land survey.
Barry County Land Information Services
220 West State Street, Hastings MI 49058
(269) 945-1292 or http://www.barrycounty.org/
August 2009
All dimensions are from tax roll unless noted below.
D = deeded M or S = surveyed
SR = Surveyor's Record prior to 1915
GLO = Goverment Land Office circa. 1830
MIDDLE LAKE
(136 acres)
135-50
BALLARD SUE L
17.89
From 131 & 135 for 2008. From 135 & 150-100-02 for 2009.
575
BALLARD CHRISTOPHER J
1.09
04-032-275-100-03 for 2007 & prior
431
451
LEACH LAKE RD
377
2365
132
SCHROEDER TILLY & ELAINE
0.25
04-070-150-200-01 for 2006 & prior
136
MARTIN T&K TR
0.52
04-070-150-200-03 for 2006 & prior
139
04-032-150-200-04 for 2006 & prior
138
CRANE JOHN H & KATHLEEN
1.88
04-032-150-100-03 for 2006 & prior
448
444
LEACH LAKE
(112 acres)
SUPERVISOR'S
PLAT OF BAUER'S
RESORT (045-)
868
STATE OF MICHIGAN DNR
FINANCIAL SERVICES
4.97
04-032-150-400-00 for 2006 & prior
356
348
342
RAFFLER FREDERICK & DEBORAH
04-045-000-021-00 for 2006 & prior
WHITE STEVEN D & CYNTHIA
04-045-000-018-00 for
RAFFLER FREDERICK
04-045-00
021
018
017