Village of Middleville
T 4 N R 10 W
Barry County
Michigan
Sheet 6-NE

Address 12345
Gap
Overlap
Real Property
Personal Property
Approved Split
Plat
Condominium
Mobile Home Park

NE 1/4 SW 1/4 Section 23
08-41-023-
Scale 1"= 100'

June 2009

This tax map was compiled for tax administration purposes from county and township records.
It does not represent a land survey.
Barry County Land Information Services
220 West State Street, Hastings MI 49058
(269) 945-1292 or http://www.barrycounty.org/

All dimensions are from tax roll unless noted below:
Dimensions in parentheses are calculated
D = deeded versus M or S = surveyed
SR = Surveyor's Record prior to 1915
GLO = Goverment Land Office circa. 1830
LCRC = Land Corner Recordation Certificate

08-41-023-020-30 has a bearing error, change "TH N 00*26'52" E 58.30'" to "TH N0*26'52"W 58.3FT"
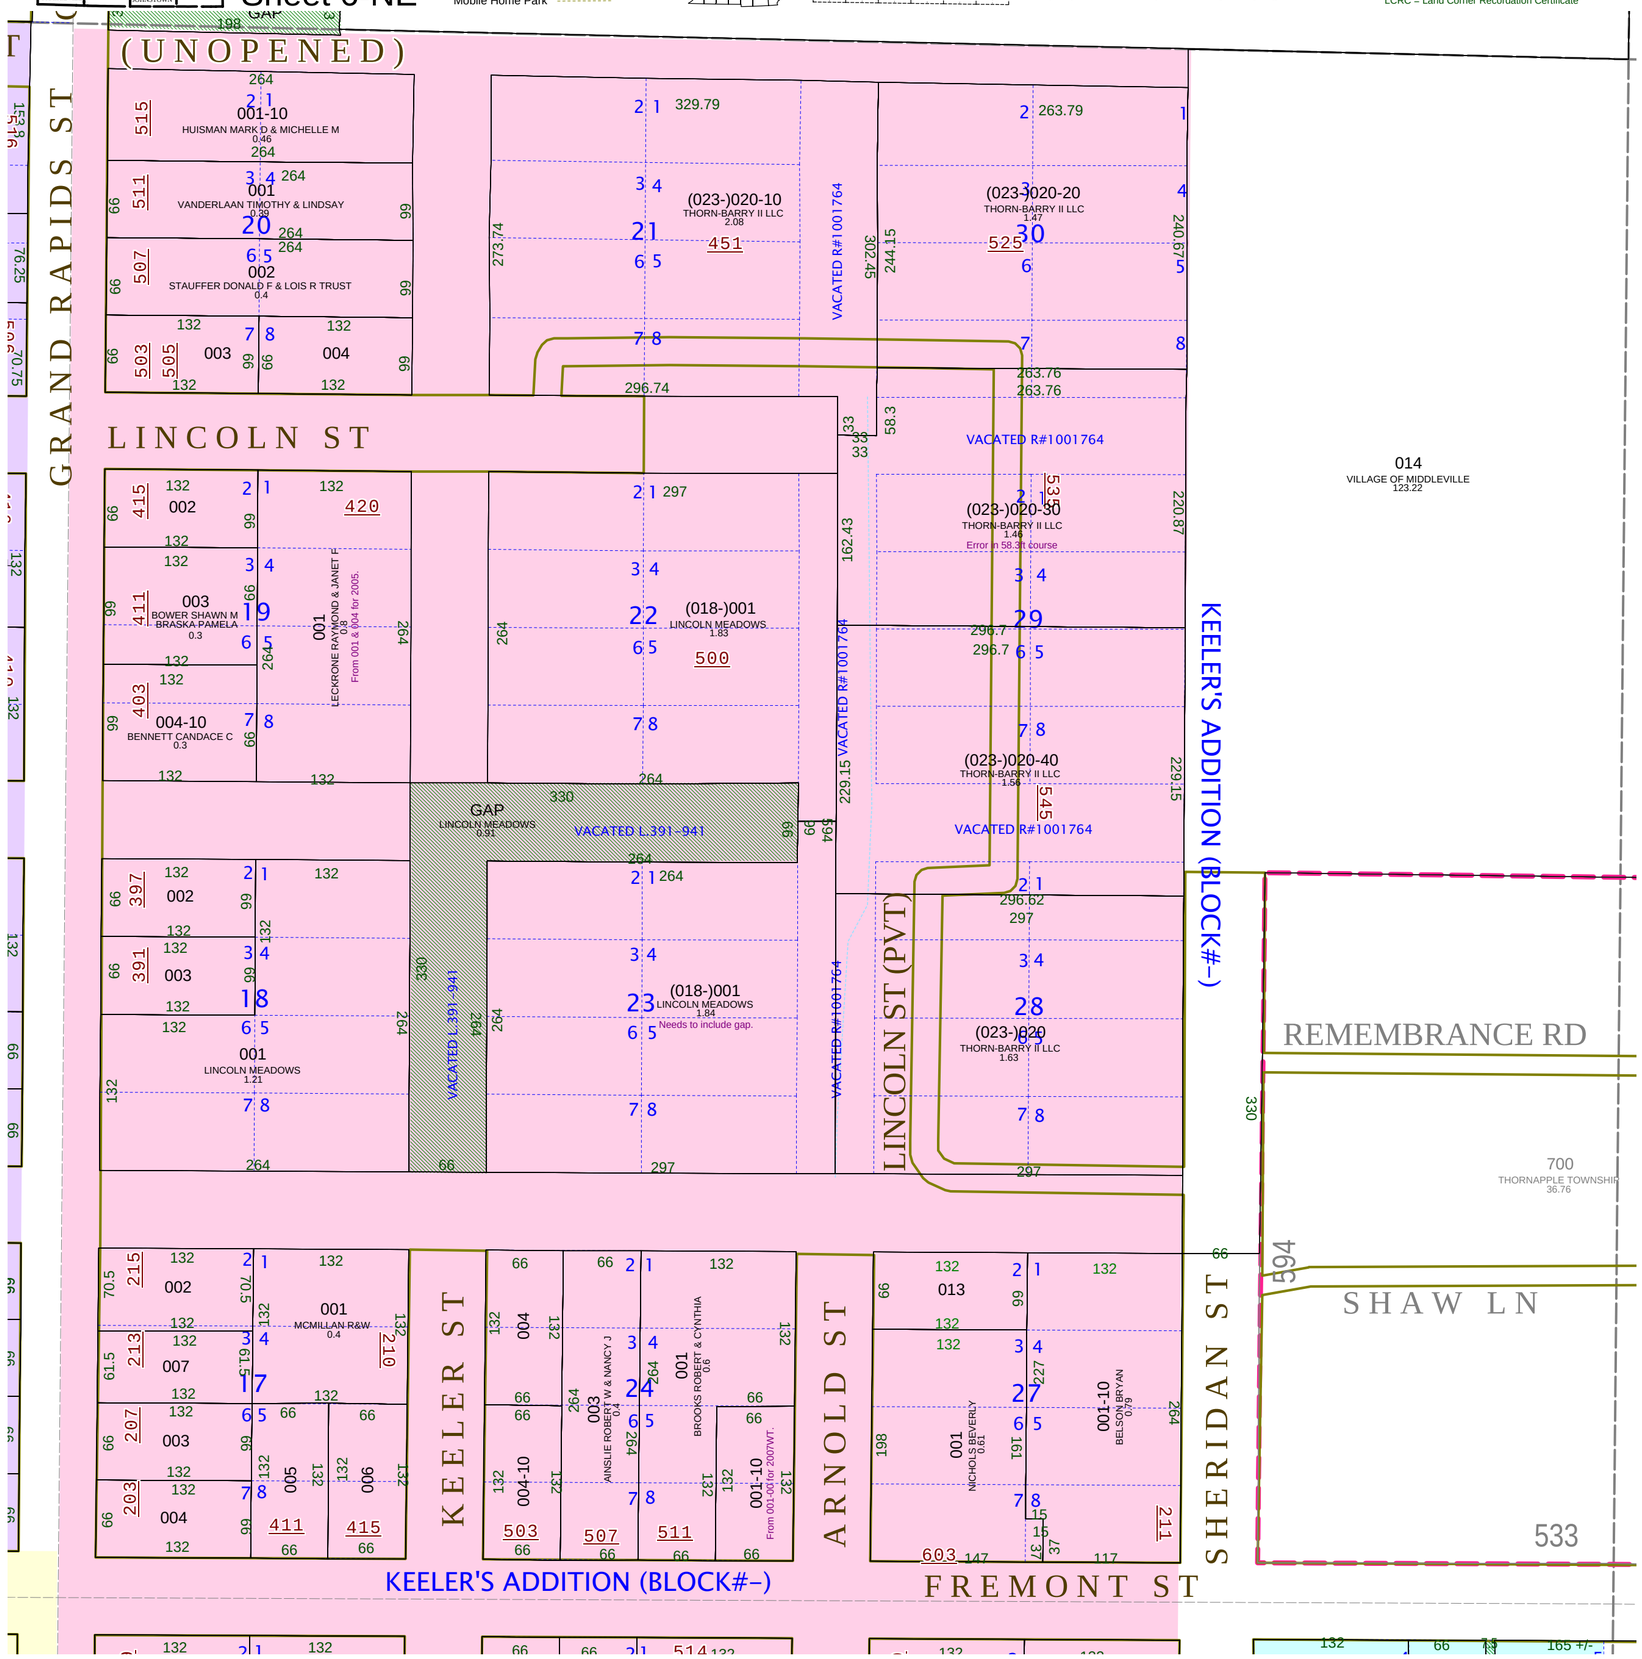
08-41-018-001-00 needs to include streets that are vacated in L.391-941.