Prairieville Township
T 1 N R 10 W
Barry County
Michigan

Gap
Overlap
Address 12345
Real Property
Personal Property
Approved Split
Plat
Condominium
Mobile Home Park

SE 1/4 Section 1
08-12-001-

Scale 1"= 200'

This tax map was compiled for tax administration purposes from county and township records.
It does not represent a land survey.
Barry County Land Information Services
220 West State Street, Hastings MI 49058
(269) 945-1292 or http://www.barrycounty.org/

September 2000
Revised August 2002
Revised November 2003
Revised January 2005
Revised April 2006
Revised May 2008

All dimensions are from tax roll unless noted below.
D = deeded M or S = surveyed
SR = Surveyor's Record prior to 1915
GLO = Goverment Land Office circa. 1830

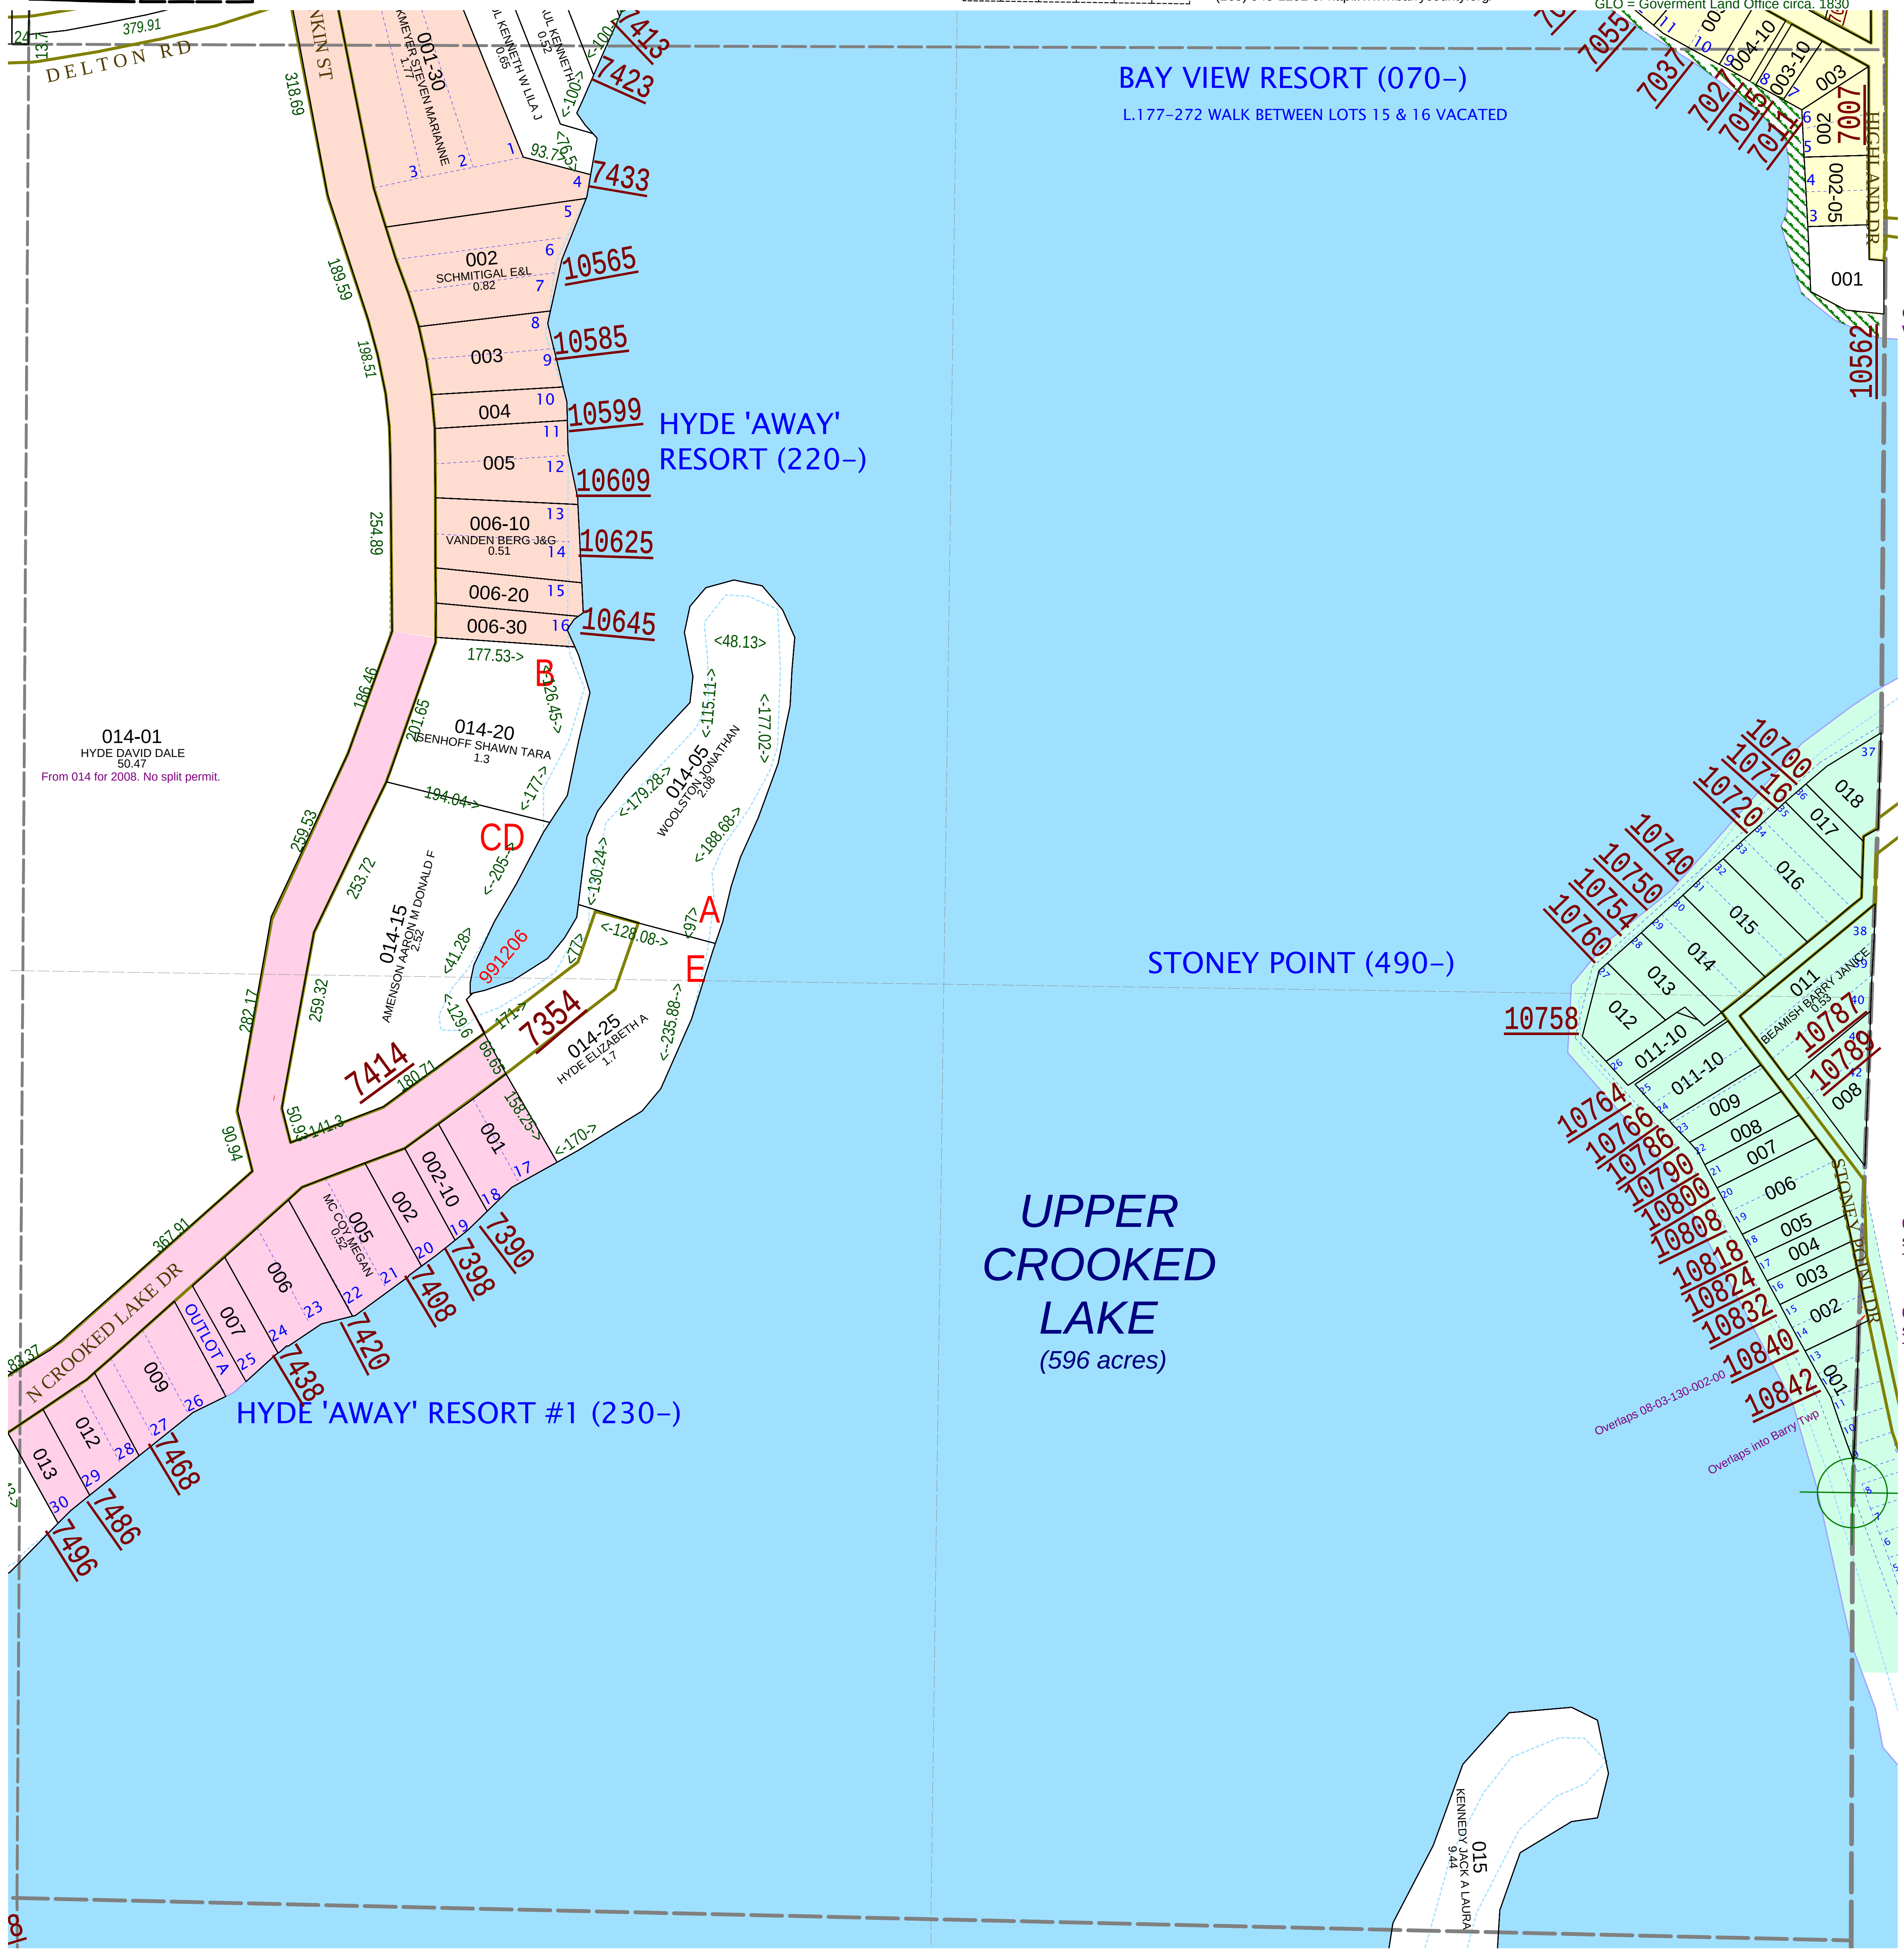

GAP in Bay View Resort, owned by Hazel Wildemuth, Hugh & Lucille Nevins in L.401-441.

08-12-490-004-00 overlaps 08-03-130-002-00 and should only include that property in Prairieville Township.

08-12-490-002-00 overlaps 08-03-130-002-00 and should only include that property in Prairieville Township.